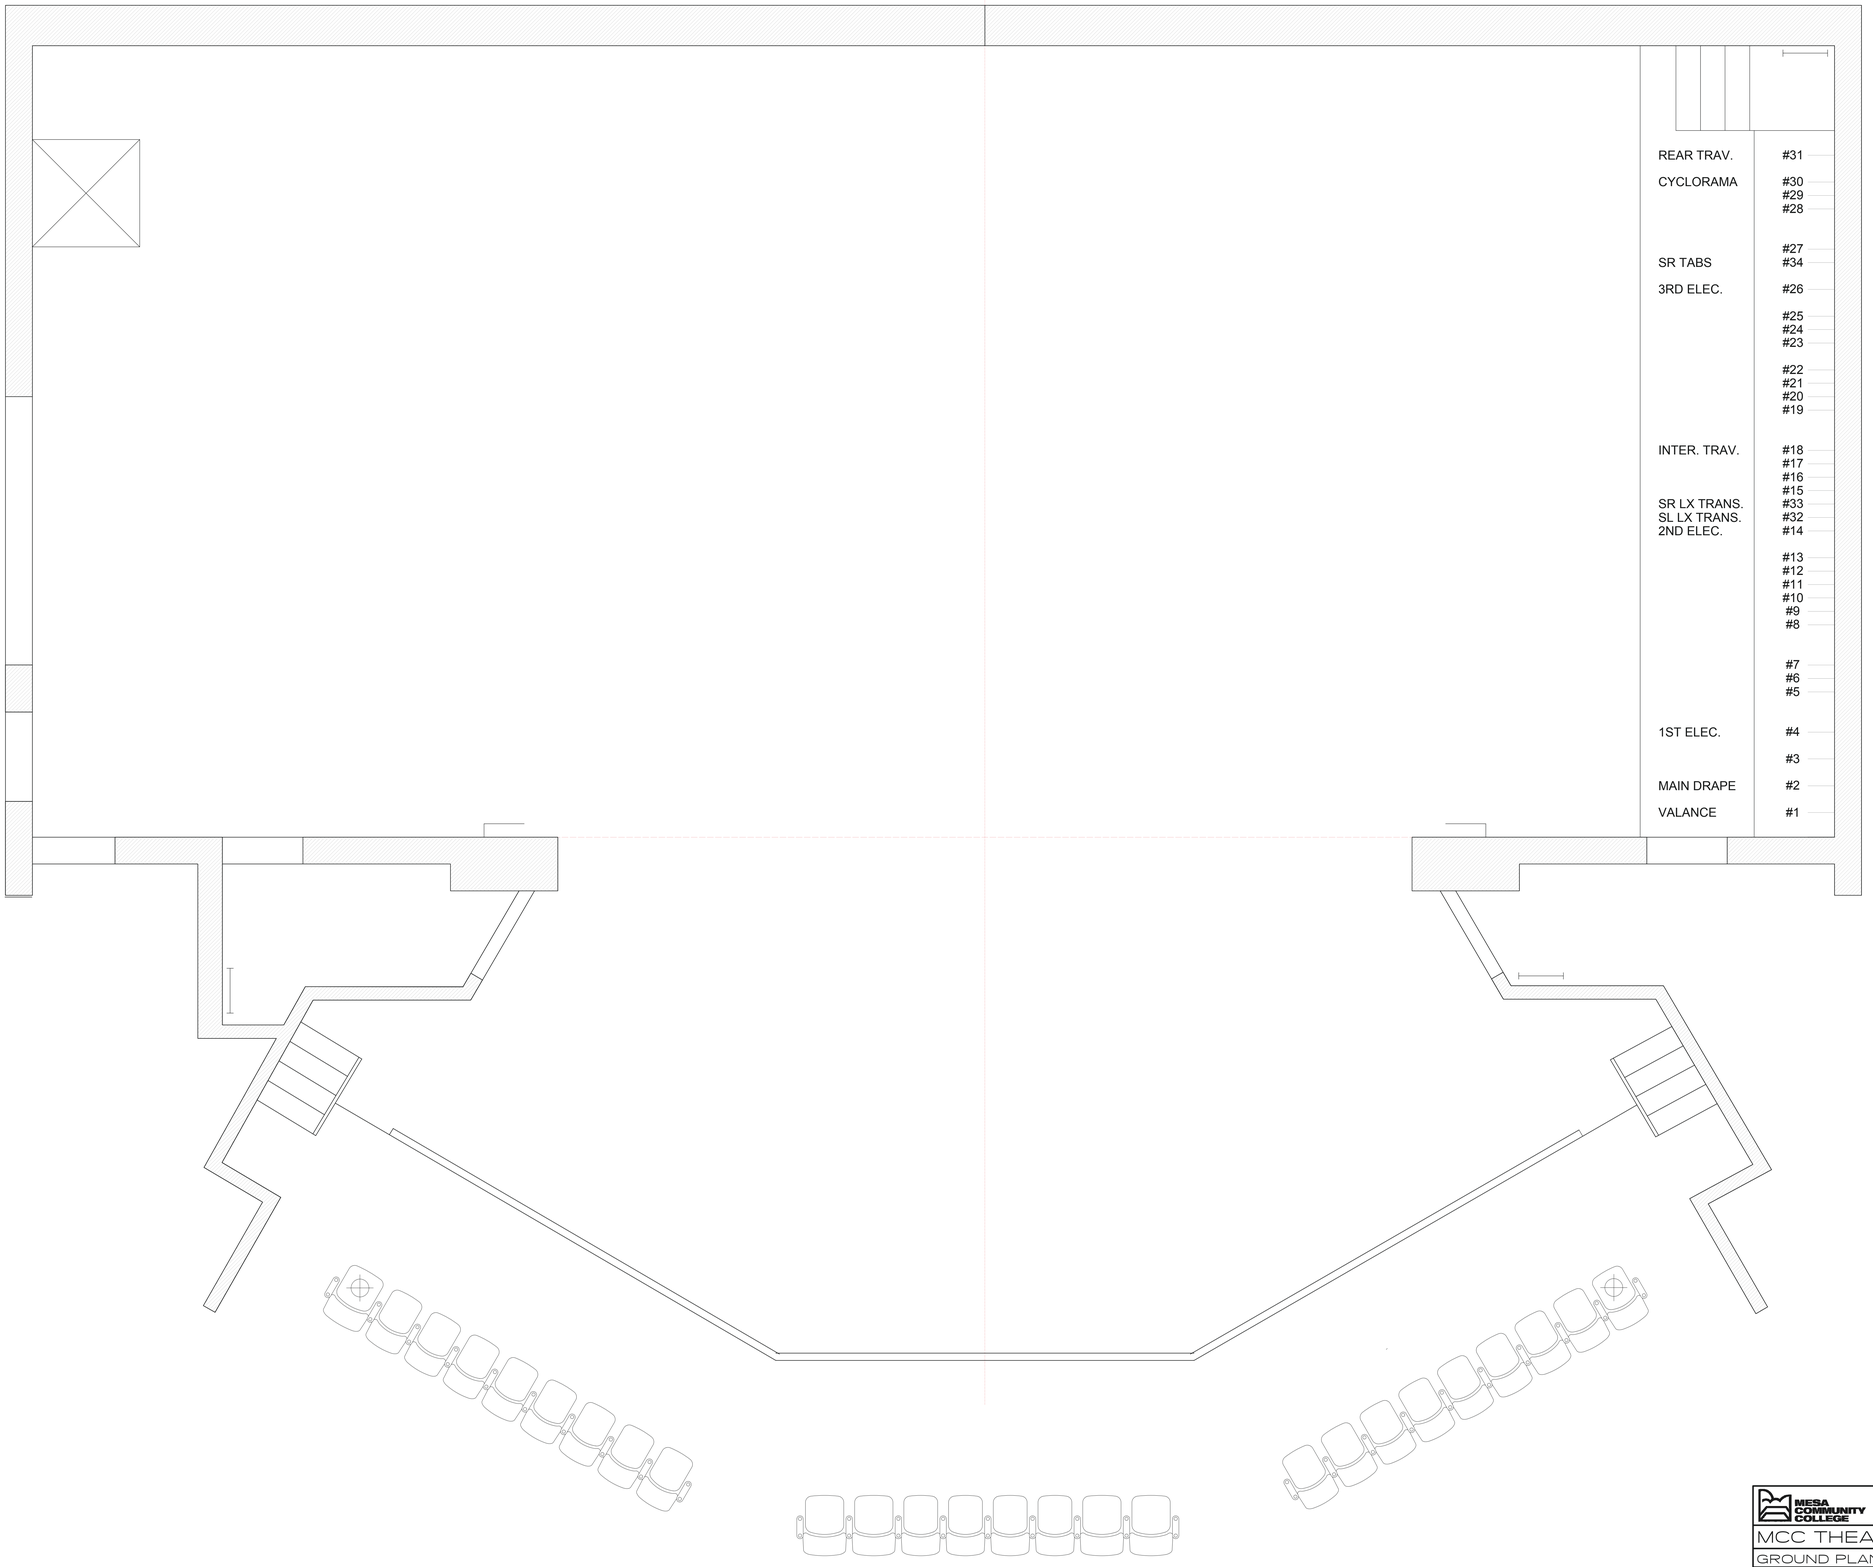

MESA COMMUNITY COLLEGE

THEATRE AND FILM ARTS

MCC THEATRE

GROUND PLAN

PLATE #

Christopher Tubilewicz - Coordinator of Fine Arts Facilities
480-461-7496 christopher.tubilewicz@mesacc.edu

Troy Buckey - Technical Theatre Coordinator
480-461-7832 troy.buckey@mesacc.edu

Brian Daily - Scene Shop Foreman
480-461-7375 brian.daily@mesacc.edu

SCALE: 1/2" = 1'-0"

OF ____

DWG DATE: 6/20/2013

VERSION: